


1. GATE PANEL Th. 8 mm

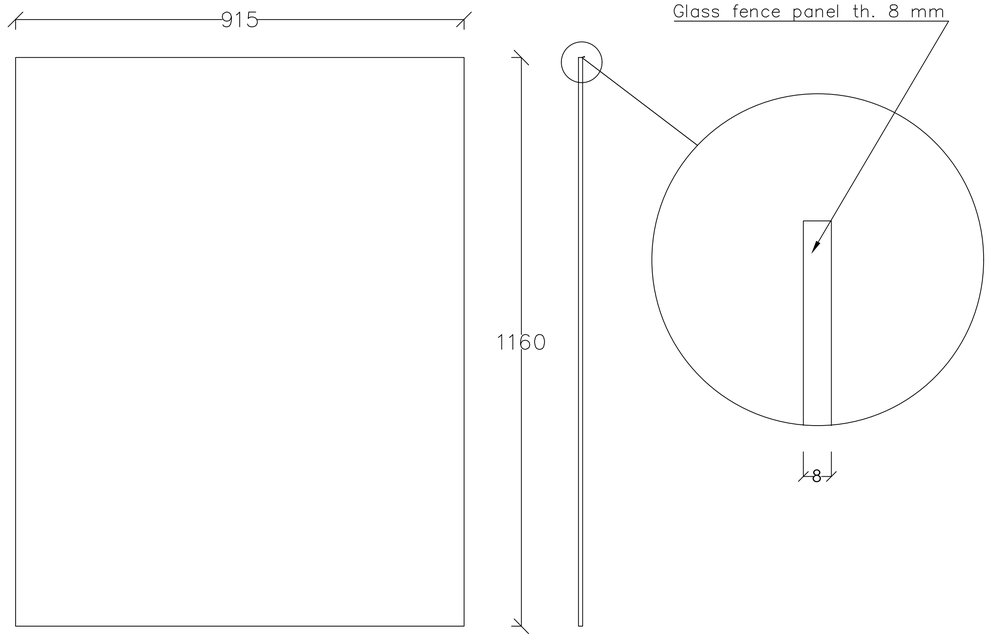


2. FENCE PANEL Th. 13,52 mm

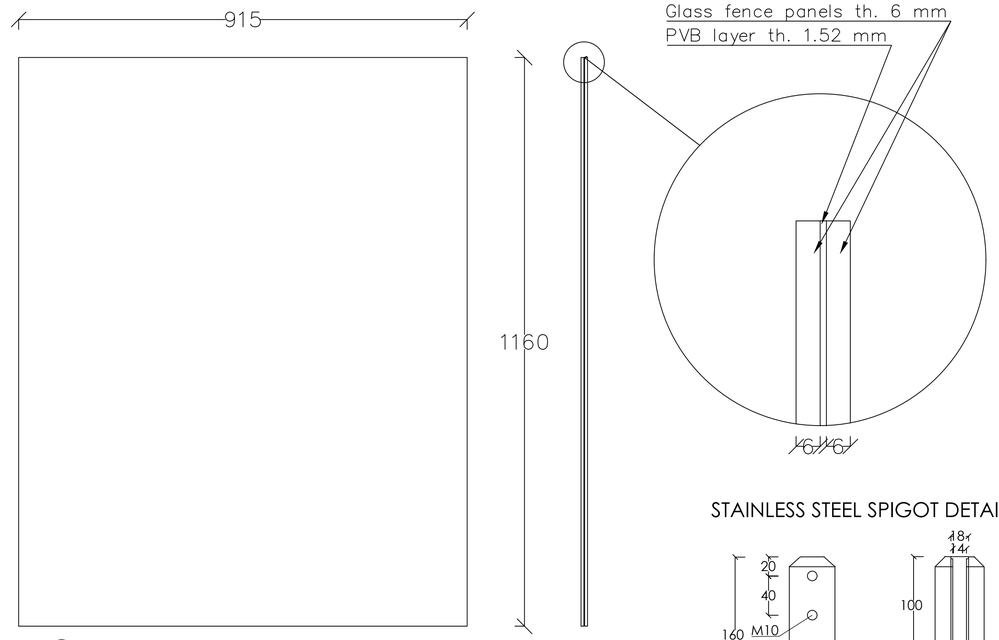

STAINLESS STEEL SPIGOT DETAIL

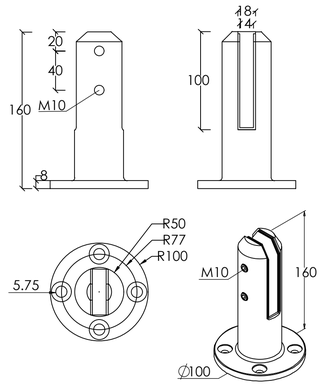

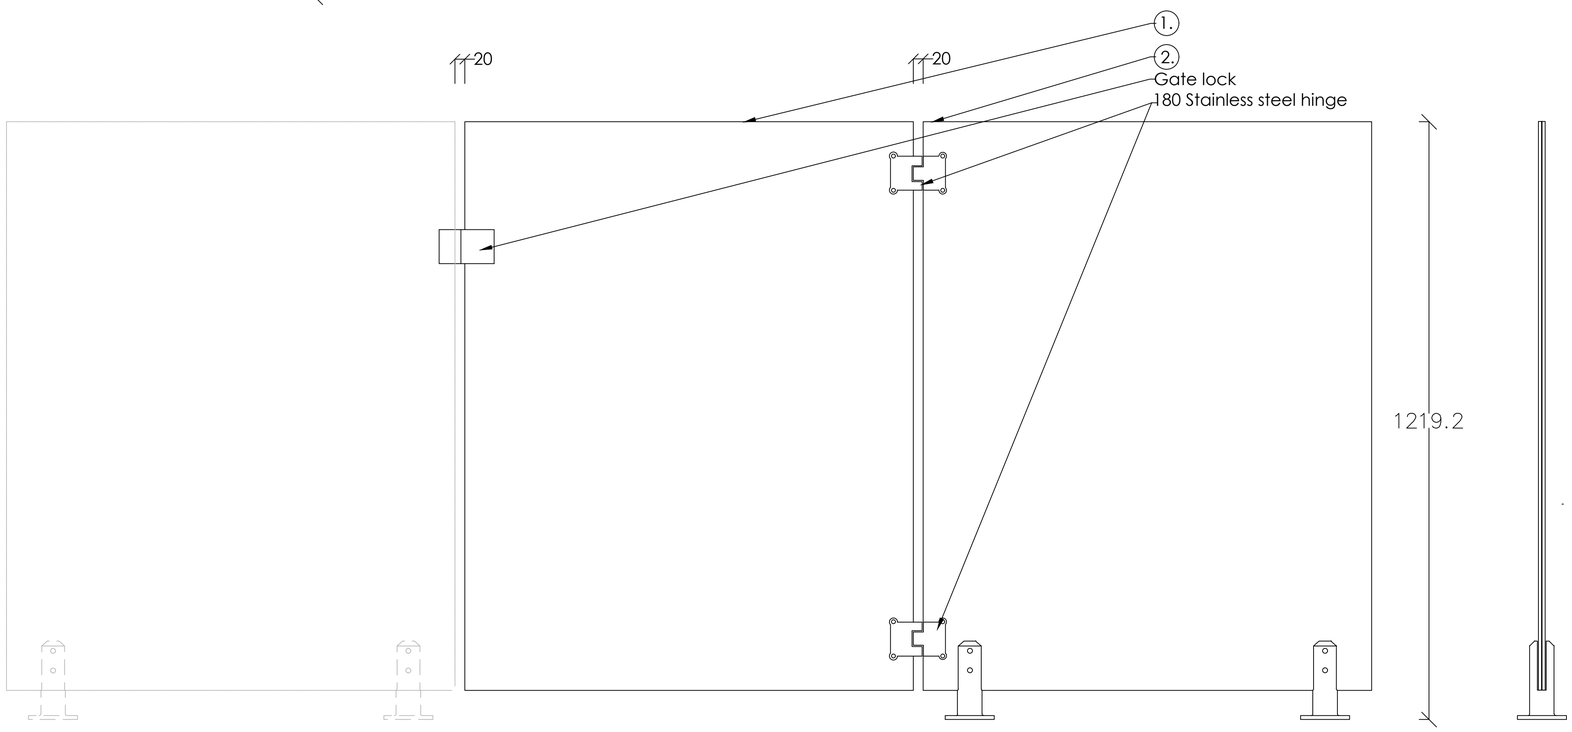

SCREWS

TYPE	QUANTITY
3/8 x 3 Anchor	8
3/8 x 2	8

NOTES:

1. INSTALLATION TO BE COMPLETED PER MANUFACTURER'S SPECIFICATION.
2. THIS DRAWING IS PROVIDED FOR PLANNING PURPOSES. REFER TO MANUFACTURER'S INSTALLATIONS FOR CONSTRUCTION DETAILS.
3. REFER TO LOCAL BUILDING CODES PRIOR TO INSTALLATION.
4. DRAWING NOT TO SCALE.

LICENSED PROFESSIONAL ENGINEER
J. A. JACKSON
100179377
2024/11/25
PROVINCE OF ONTARIO