
Hy-Lite Breeze-Lite Frame

Casement/Awning Vinyl Window Installation

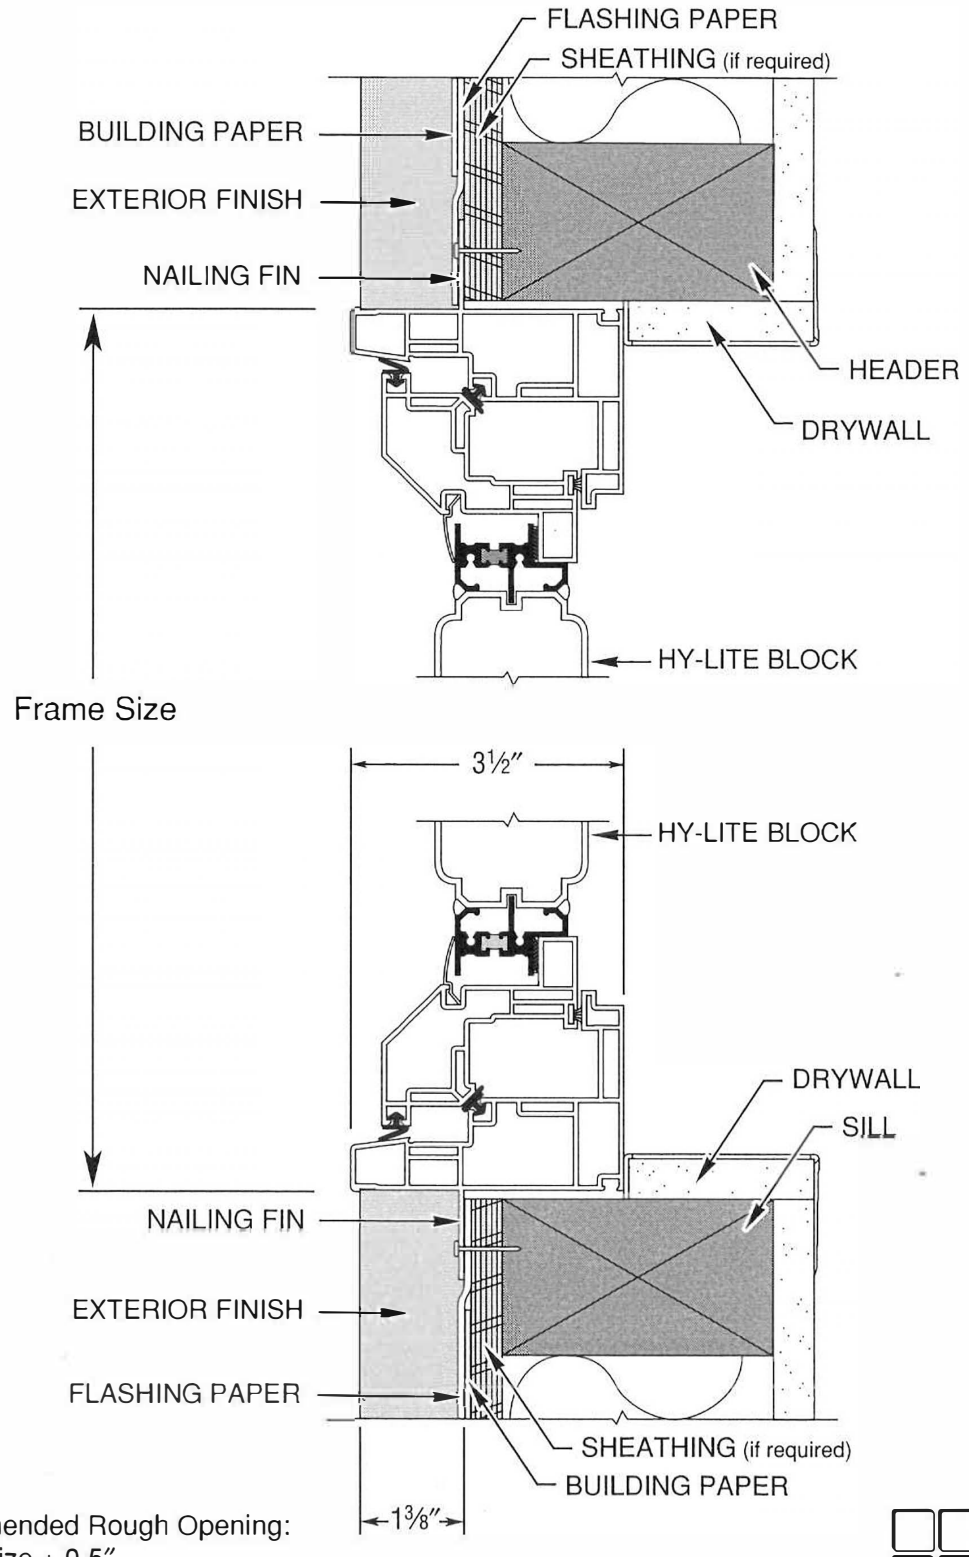

Recommended Rough Opening:
Frame Size + 0.5″

HY-LITE® BLOCK WINDOWS